Entire Plan

Scale 1" = 20'

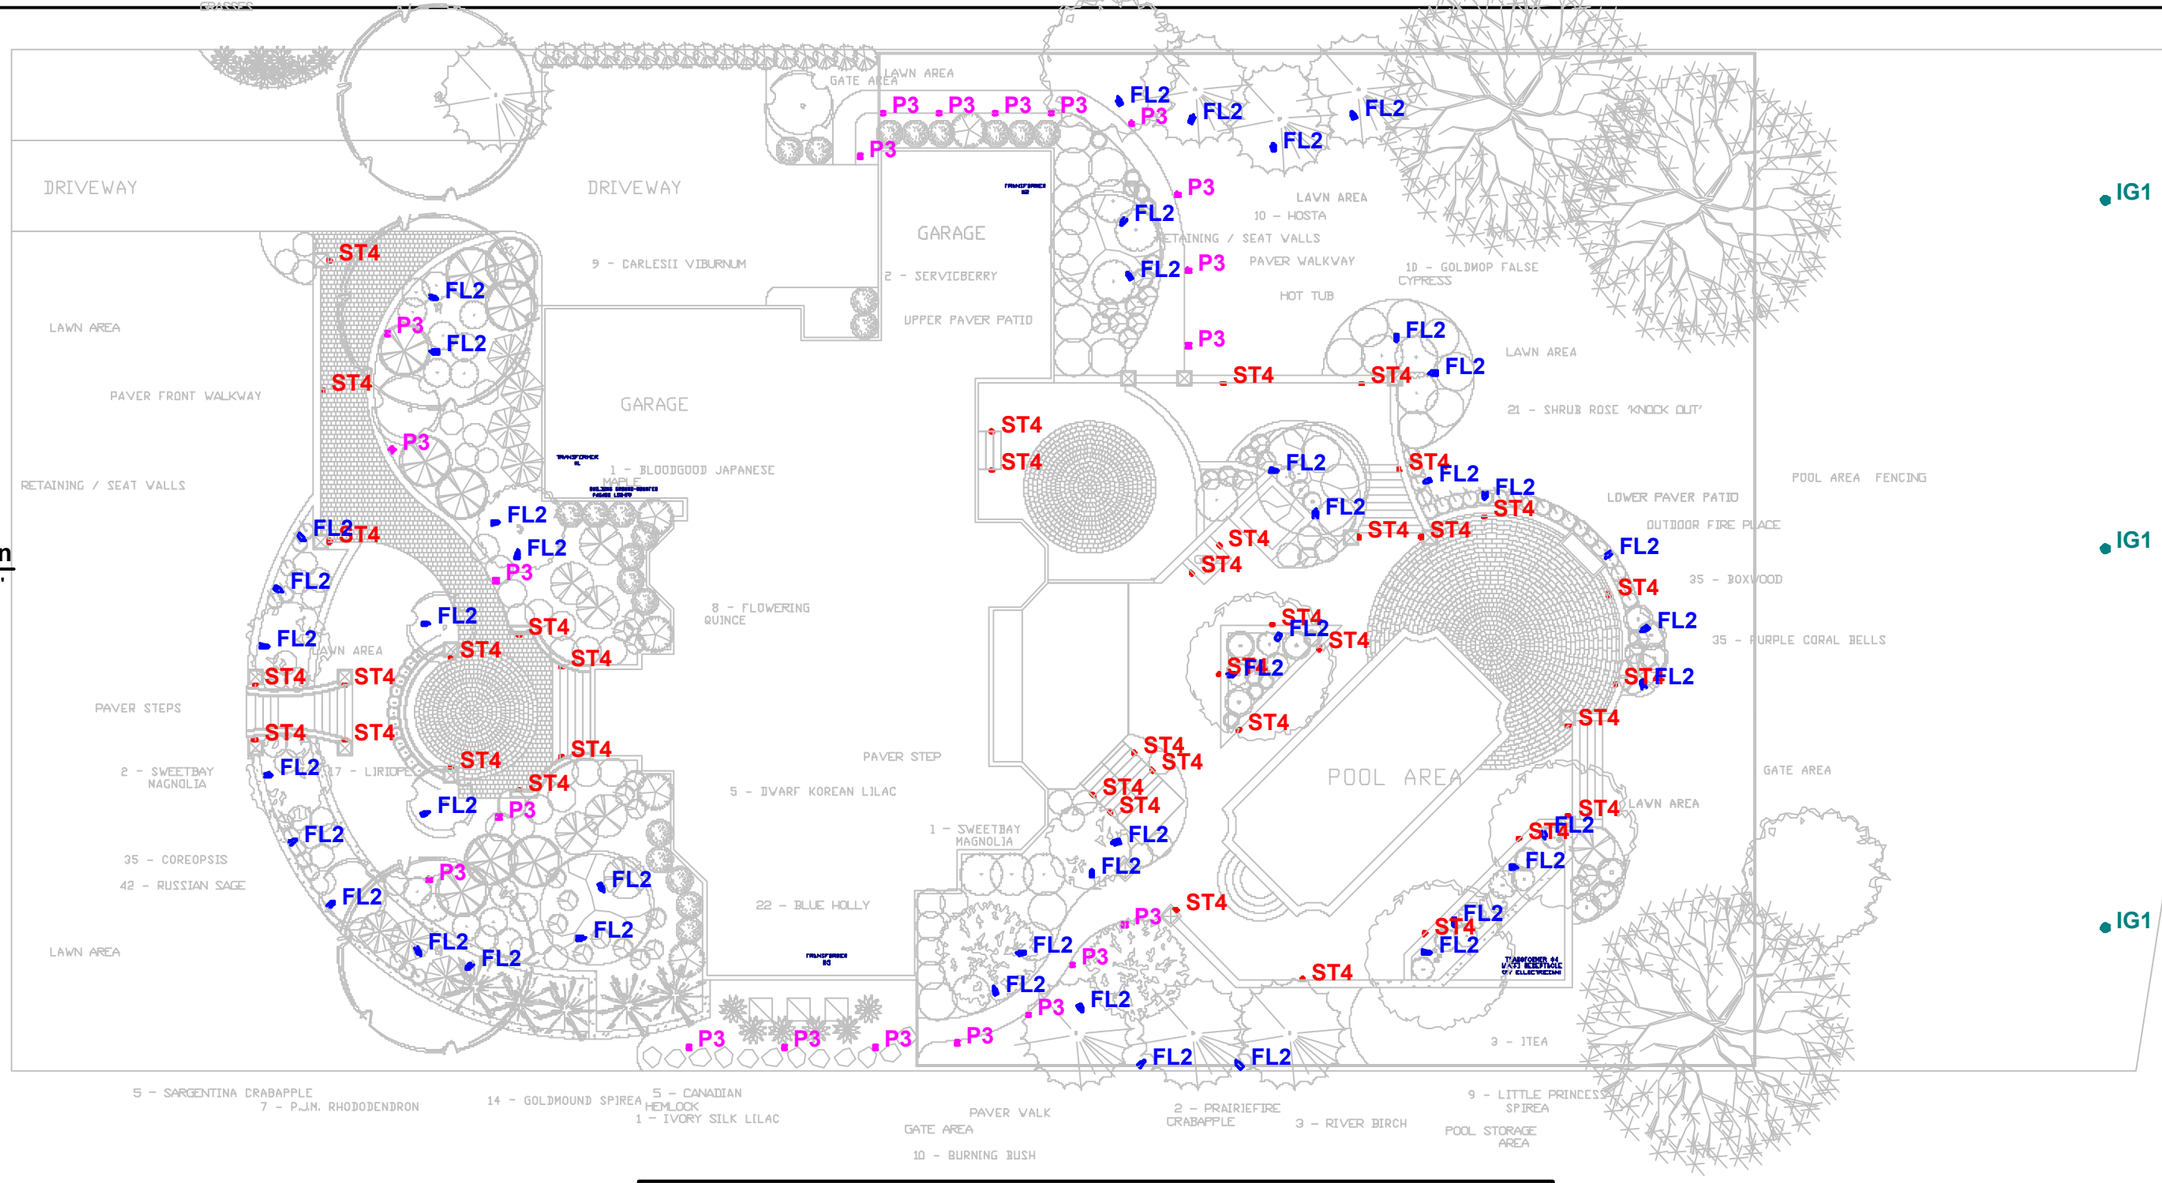

LUMINAIRE SCHEDULE

Symbol	Label	Qty	Catalog Number	Description	Lamp
	IG1	3	#IG1 VISION3 LIGHTING	ADJUSTABLE IN-GROUND	35WATT MR16
	FL2	44	LV123 OR EQUAL HANOVER LANTERN	SPOTLIGHT/FLOODLIGHT	35WATT MR16
	P3	21	LVW134 OR EQUAL HANOVER LANTERN	PATH LIGHT	18WATT
	ST4	39	LVW137 OR EQUAL HANOVER LANTERN	STEPLIGHT	9WATT

KESSLER RESIDENCE

Landscape Lighting Layout

For Review:
review

Date
Sept. 19, 2006

Scale
as noted

Drawing No.